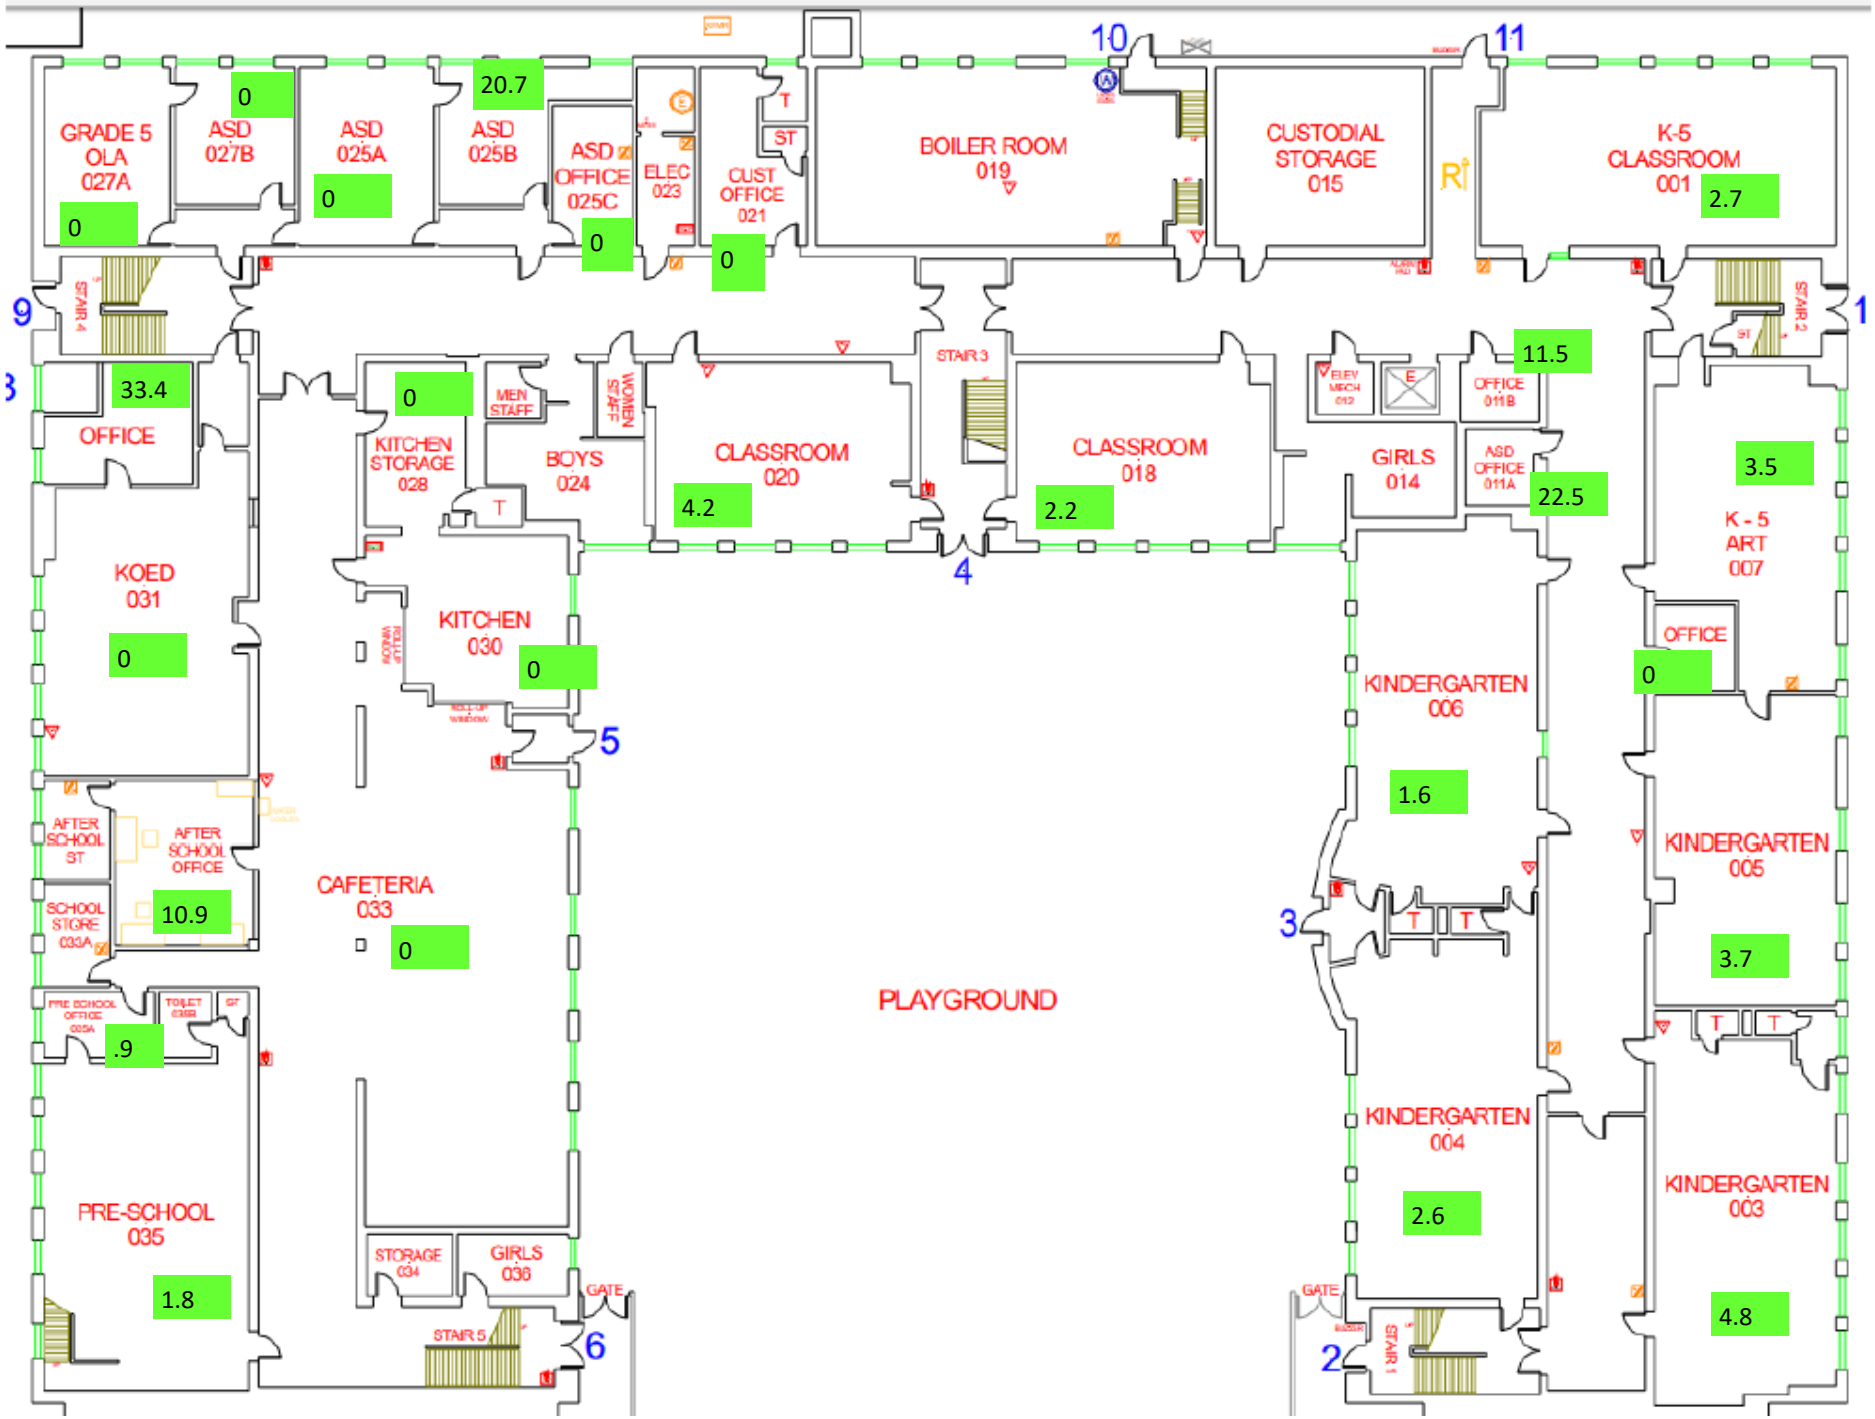
GRADE 5 OLA 027A
0
ASD 027B
0
ASD 025A
0
ASD 025B
20.7
ASD OFFICE 025C
0
ELEC 023
CUST OFFICE 021
0
BOILER ROOM 019
CUSTODIAL STORAGE 015
K-5 CLASSROOM 001
2.7
STAIR 4
STAIR 3
STAIR 2
STAIR 1
33.4
OFFICE
KOED 031
0
KITCHEN STORAGE 028
0
MEN STAFF
WOMEN STAFF
BOYS 024
CLASSROOM 020
4.2
CLASSROOM 018
2.2
ELEV MECH 012
GIRLS 014
OFFICE 011B
11.5
ASD OFFICE 011A
22.5
K - 5 ART 007
3.5
OFFICE
0
KITCHEN 030
0
KINDERGARTEN 006
1.6
KINDERGARTEN 005
3.7
AFTER SCHOOL ST
AFTER SCHOOL OFFICE
SCHOOL STORE 033A
10.9
CAFETERIA 033
0
PRE SCHOOL OFFICE 035A
.9
PLAYGROUND
KINDERGARTEN 004
2.6
KINDERGARTEN 003
4.8
PRE-SCHOOL 035
1.8
STORAGE 034
GIRLS 036
STAIR 5
GATE
1
2
3
4
5
6
9
10
11

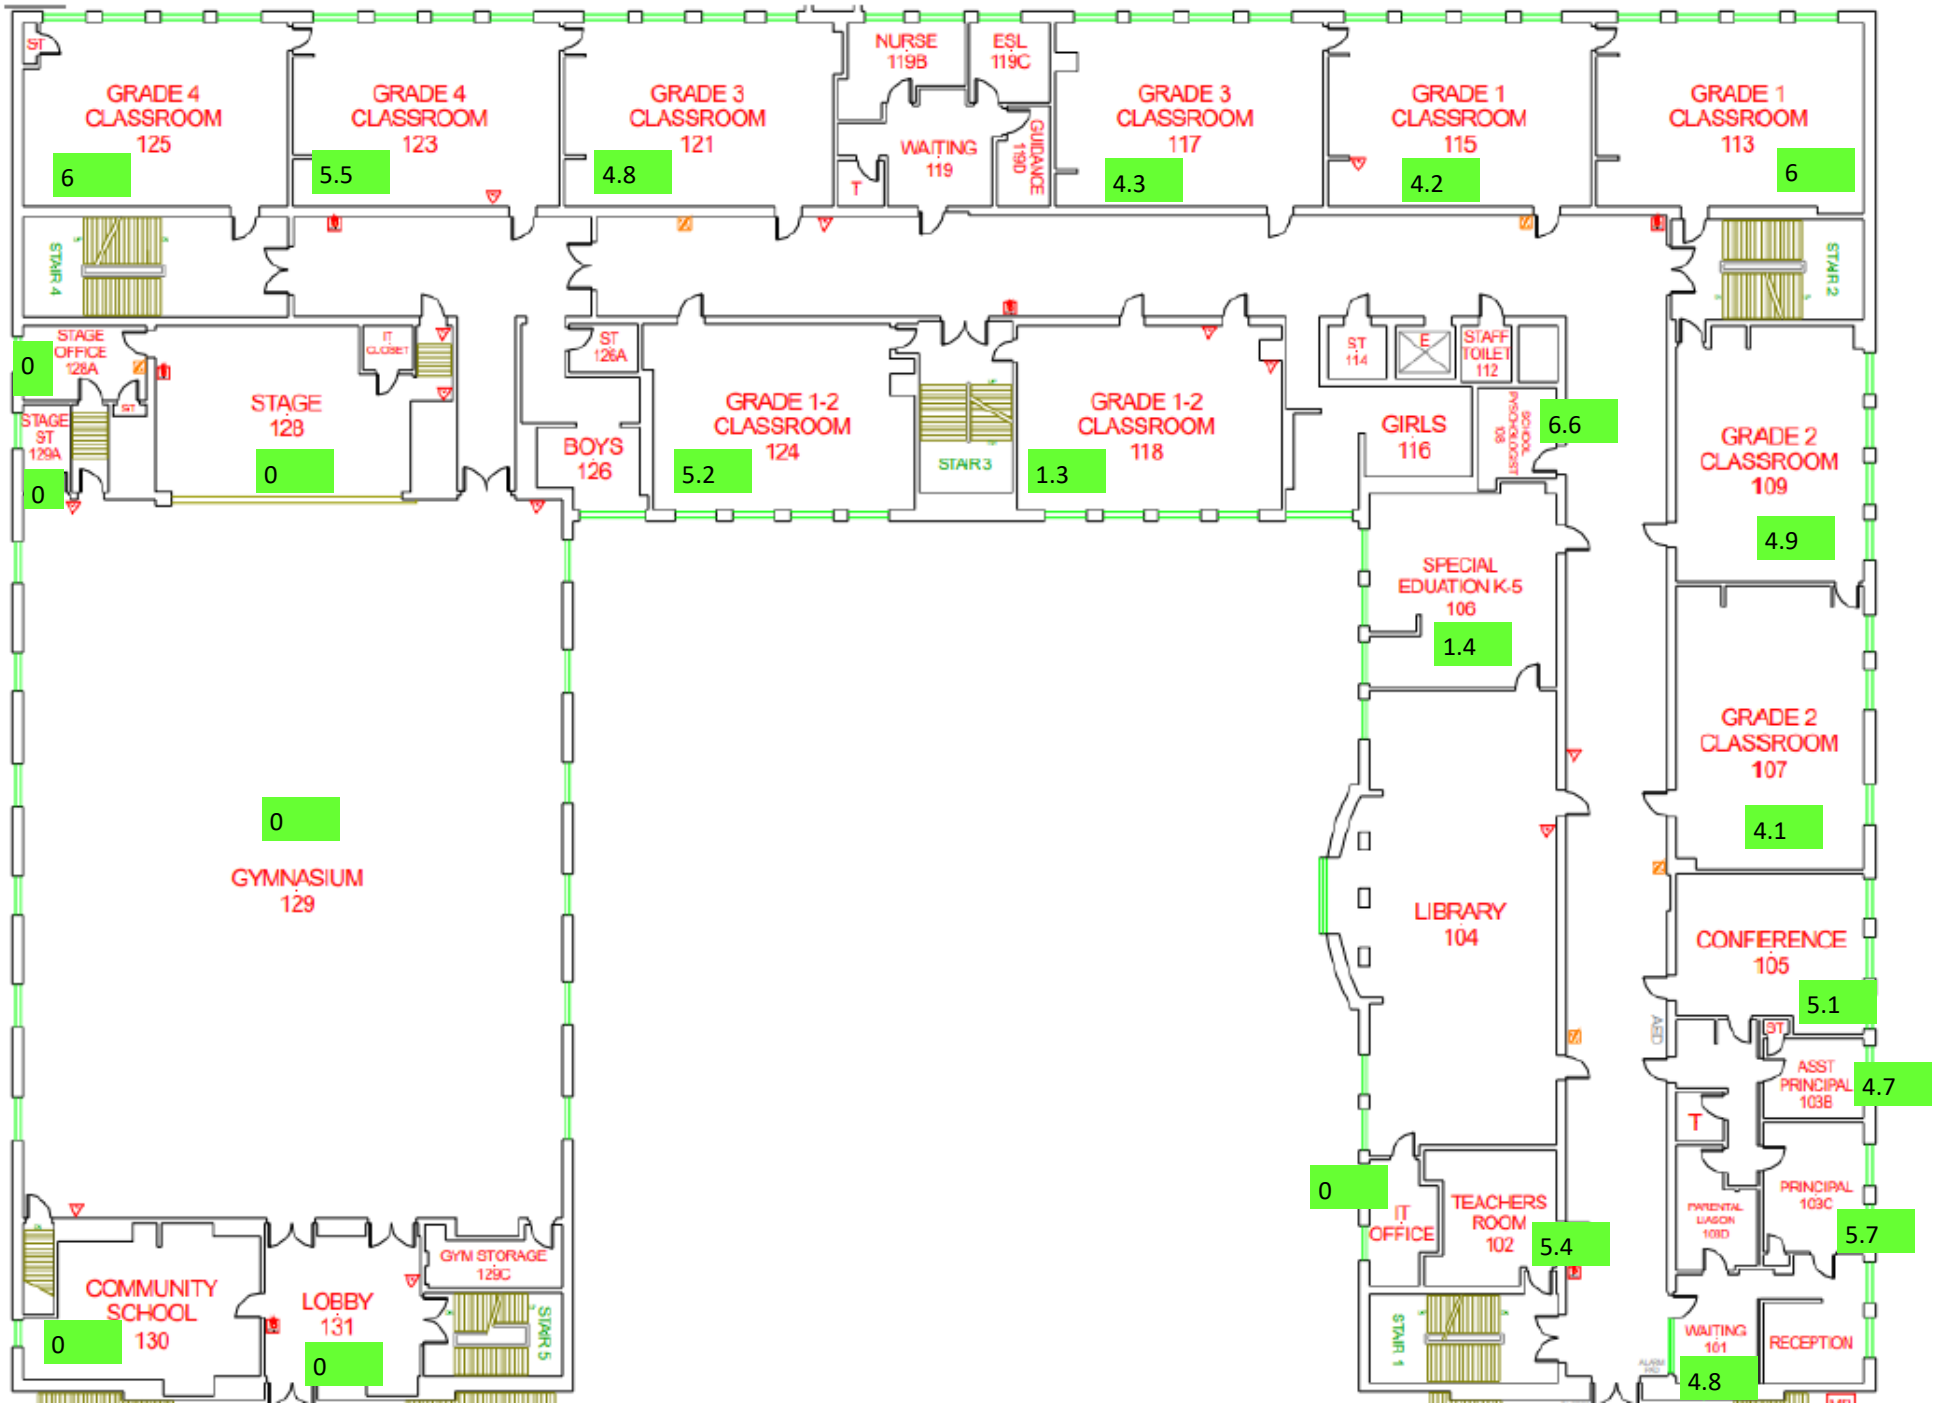
GRADE 4 CLASSROOM 125
6
GRADE 4 CLASSROOM 123
5.5
GRADE 3 CLASSROOM 121
4.8
NURSE 119B
ESL 119C
WAITING 119
GUIDANCE 119D
GRADE 3 CLASSROOM 117
4.3
GRADE 1 CLASSROOM 115
4.2
GRADE 1 CLASSROOM 113
6
STAIR 4
STAIR 2
STAGE OFFICE 128A
0
STAGE ST 129A
0
STAGE 128
0
IT CLOSET
ST 126A
BOYS 126
GRADE 1-2 CLASSROOM 124
5.2
STAIR 3
GRADE 1-2 CLASSROOM 118
1.3
ST 114
STAFF TOILET 112
GIRLS 116
6.6
GRADE 2 CLASSROOM 109
4.9
SPECIAL EDUATION K-5 106
1.4
GRADE 2 CLASSROOM 107
4.1
0
GYMNASIUM 129
LIBRARY 104
CONFERENCE 105
5.1
ASST PRINCIPAL 103B
4.7
PRINCIPAL 103C
5.7
0
IT OFFICE
TEACHERS ROOM 102
5.4
STAIR 1
WAITING 101
4.8
RECEPTION
COMMUNITY SCHOOL 130
0
LOBBY 131
0
GYM STORAGE 129C
STAIR 5

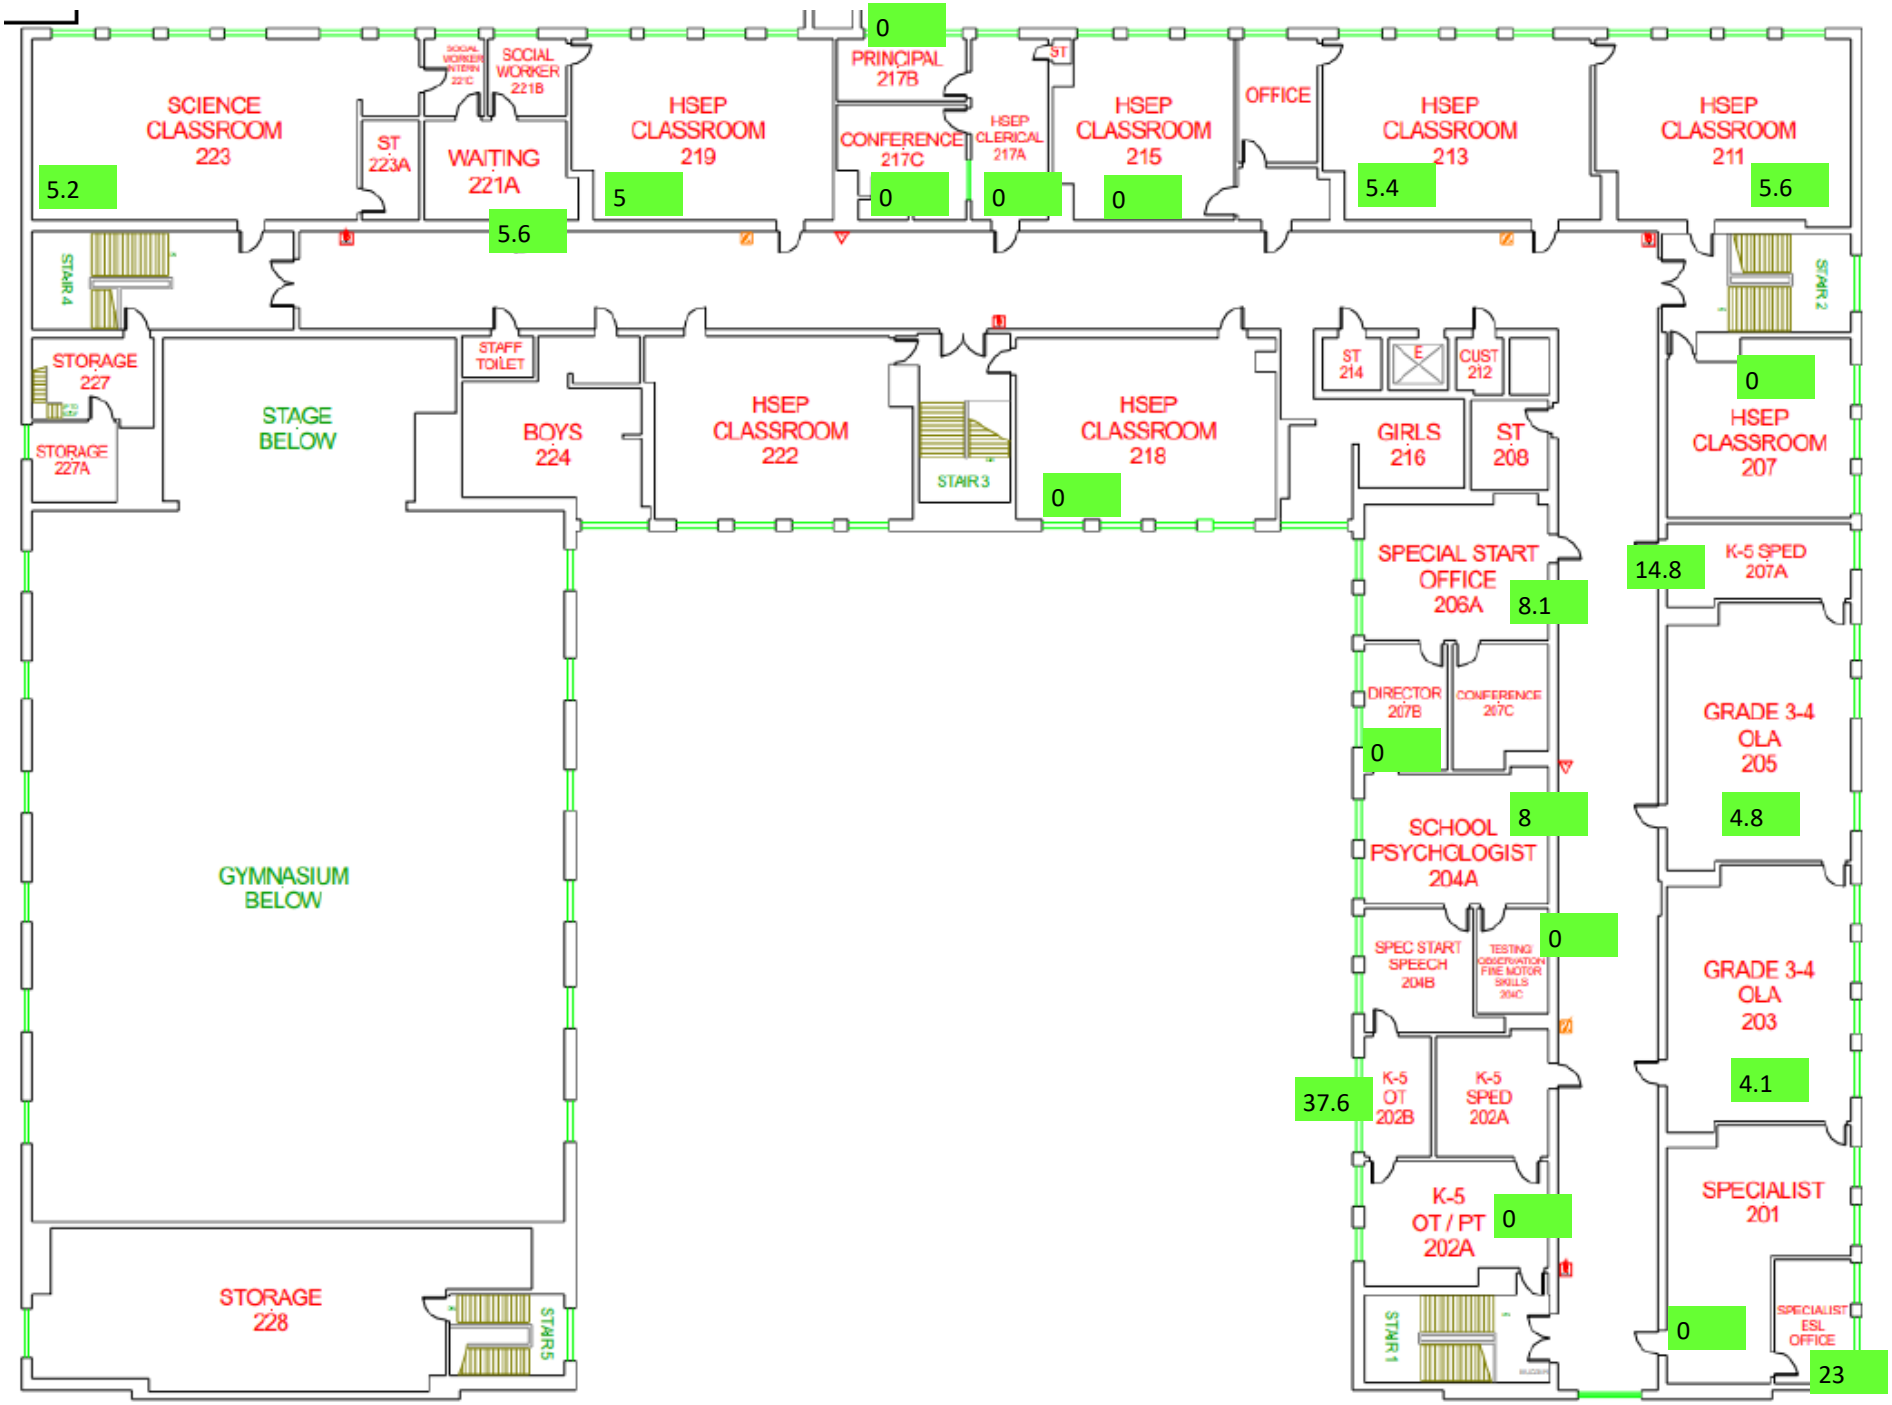
SCIENCE CLASSROOM 223
5.2
ST 223A
SOCIAL WORKER INTERN 221C
SOCIAL WORKER 221B
WAITING 221A
5.6
HSEP CLASSROOM 219
5
0
PRINCIPAL 217B
CONFERENCE 217C
0
HSEP CLERICAL 217A
0
ST
HSEP CLASSROOM 215
0
OFFICE
HSEP CLASSROOM 213
5.4
HSEP CLASSROOM 211
5.6
STAIR 4
STAIR 2
STORAGE 227
STORAGE 227A
STAGE BELOW
STAFF TOILET
BOYS 224
HSEP CLASSROOM 222
STAIR 3
HSEP CLASSROOM 218
0
ST 214
E
CUST 212
GIRLS 216
ST 208
0
HSEP CLASSROOM 207
SPECIAL START OFFICE 206A
8.1
14.8
K-5 SPED 207A
DIRECTOR 207B
CONFERENCE 207C
0
GRADE 3-4 OLA 205
4.8
SCHOOL PSYCHOLOGIST 204A
8
GYMNASIUM BELOW
SPEC START SPEECH 204B
TESTING/ OBSERVATION FINE MOTOR SKILLS 204C
0
GRADE 3-4 OLA 203
4.1
37.6
K-5 OT 202B
K-5 SPED 202A
K-5 OT / PT 202A
0
SPECIALIST 201
STORAGE 228
STAIR 5
STAIR 1
0
SPECIALIST ESL OFFICE
23